


Architect: OpeningDesign

312 W Lakeside Street, | Madison, WI 53715

ryan@openingdesign.com | 773.425.6456

BLUE OCTOBER  
6255 University Avenue  
Option 1 - Floor Plan - (A101)

Date	Description
05.04.2017	Owner Review

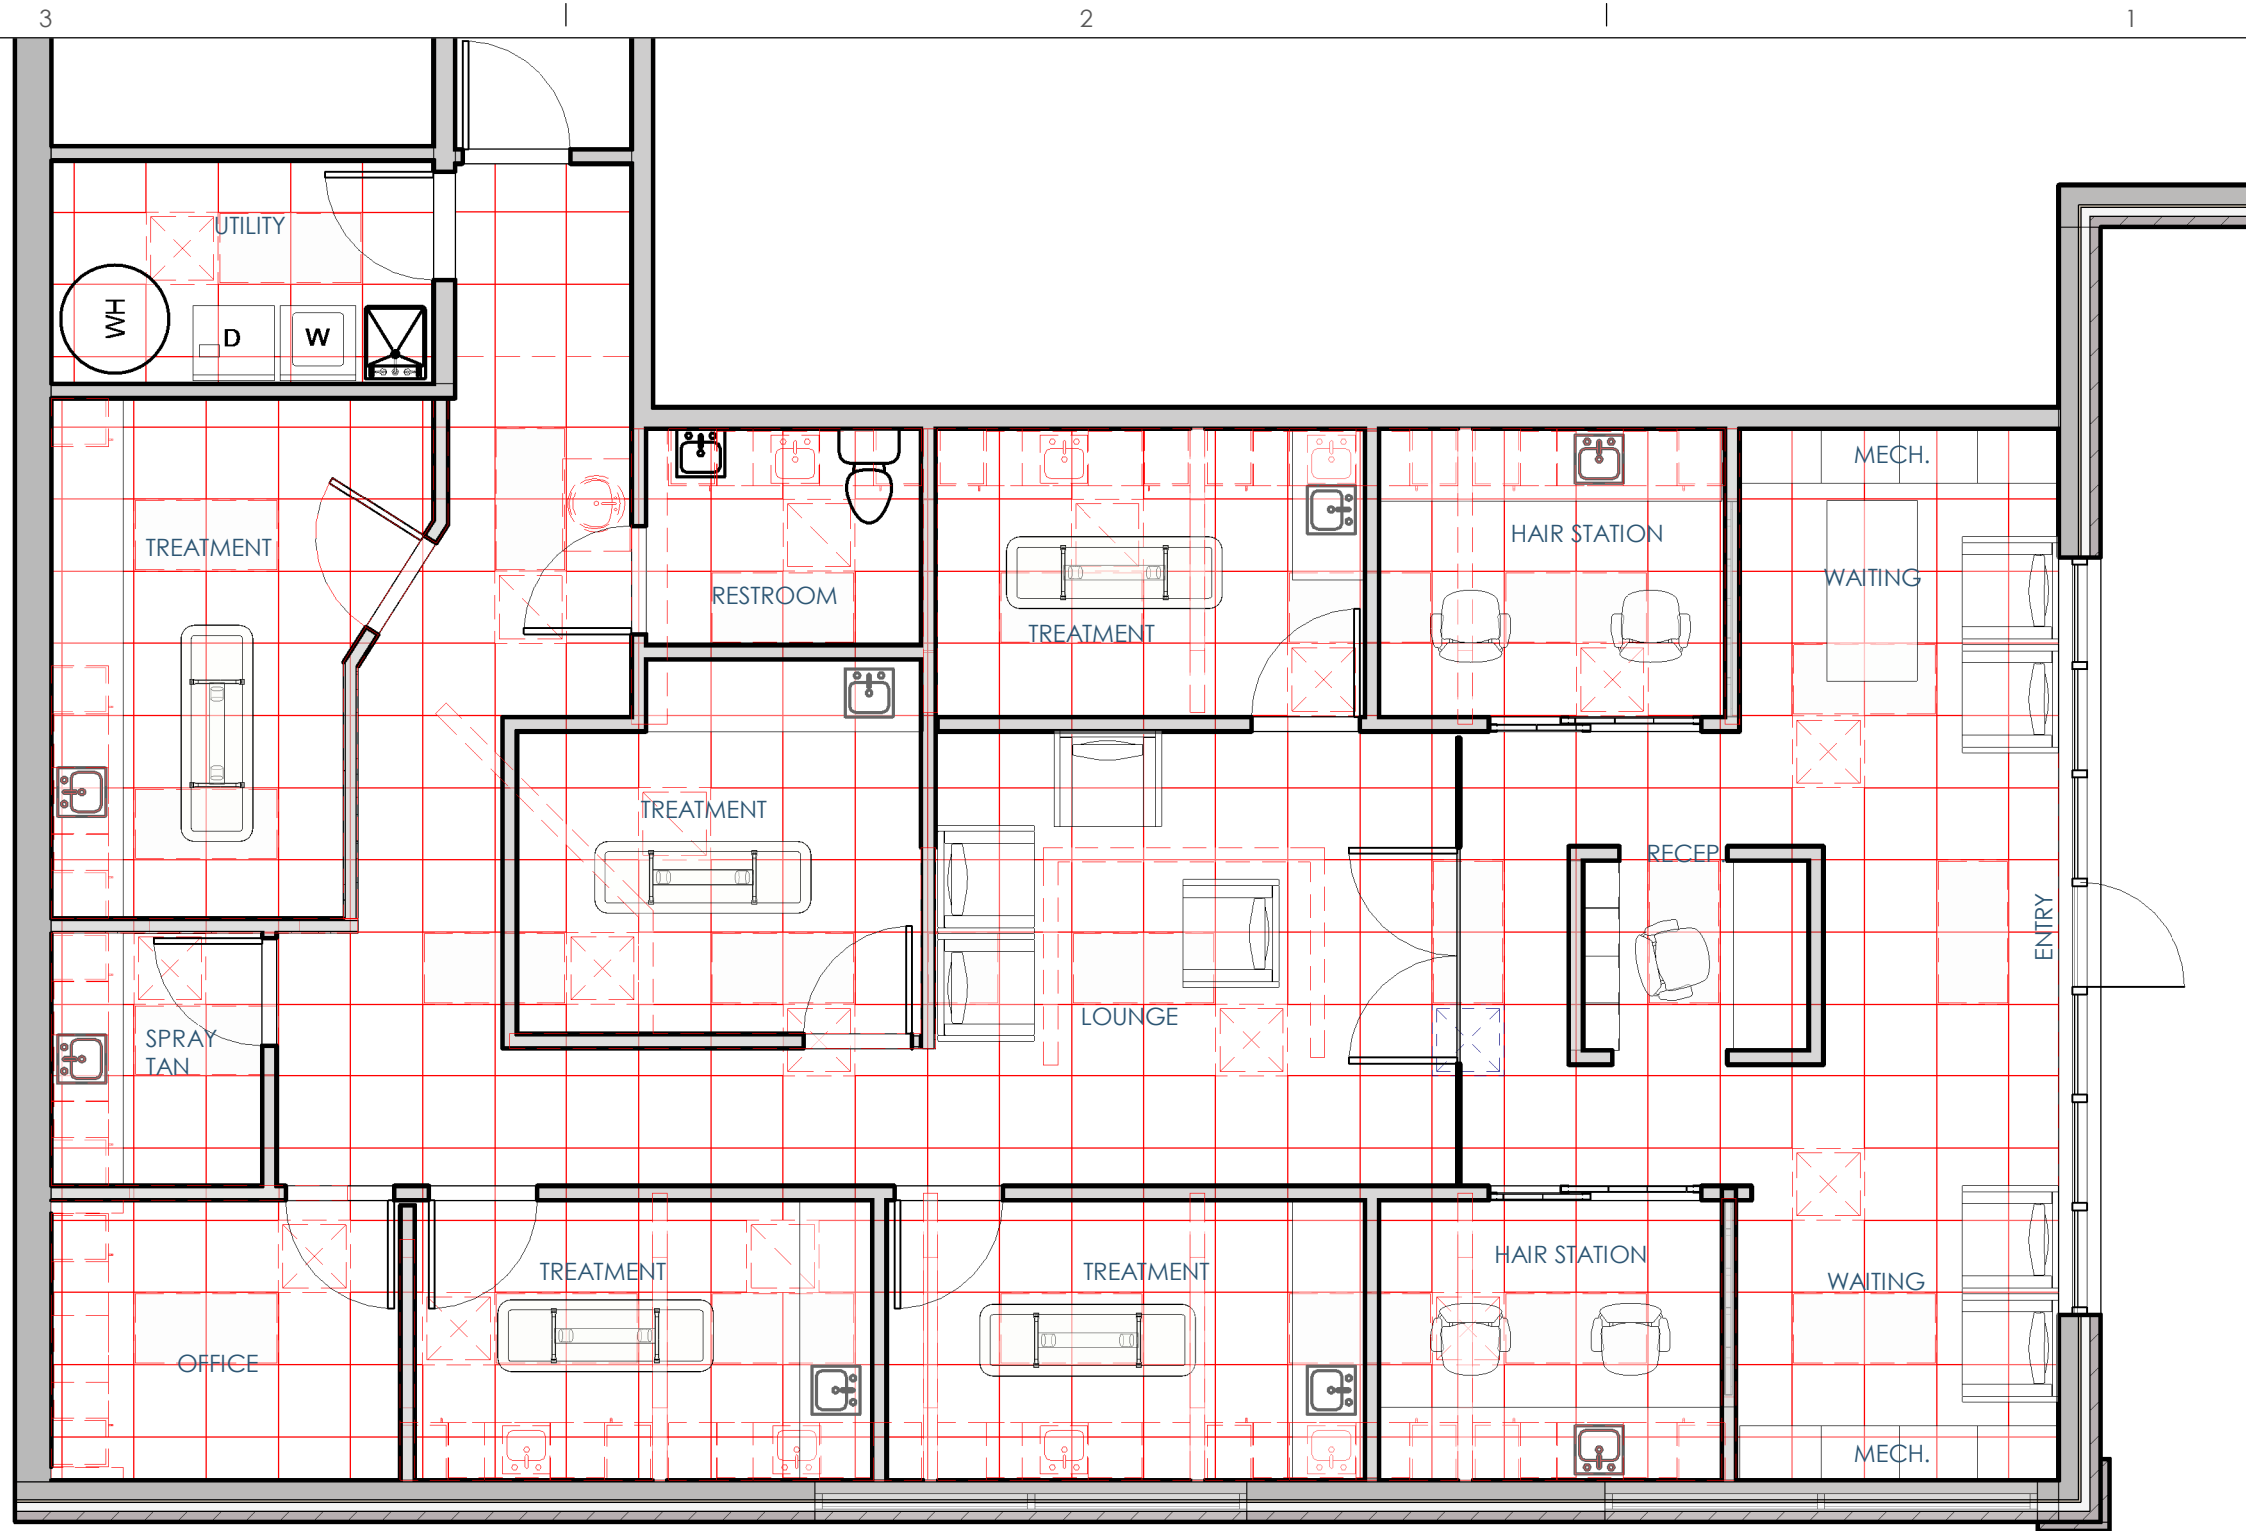

Architect: OpeningDesign


312 W Lakeside Street | Madison, WI 53715

ryan@openingdesign.com | 773.425.6456

BLUE OCTOBER  
6255 University Avenue

Option 1 - RCP w/ Existing Superimposed - (A101.E)

Date	Description
05.04.2017	Owner Review

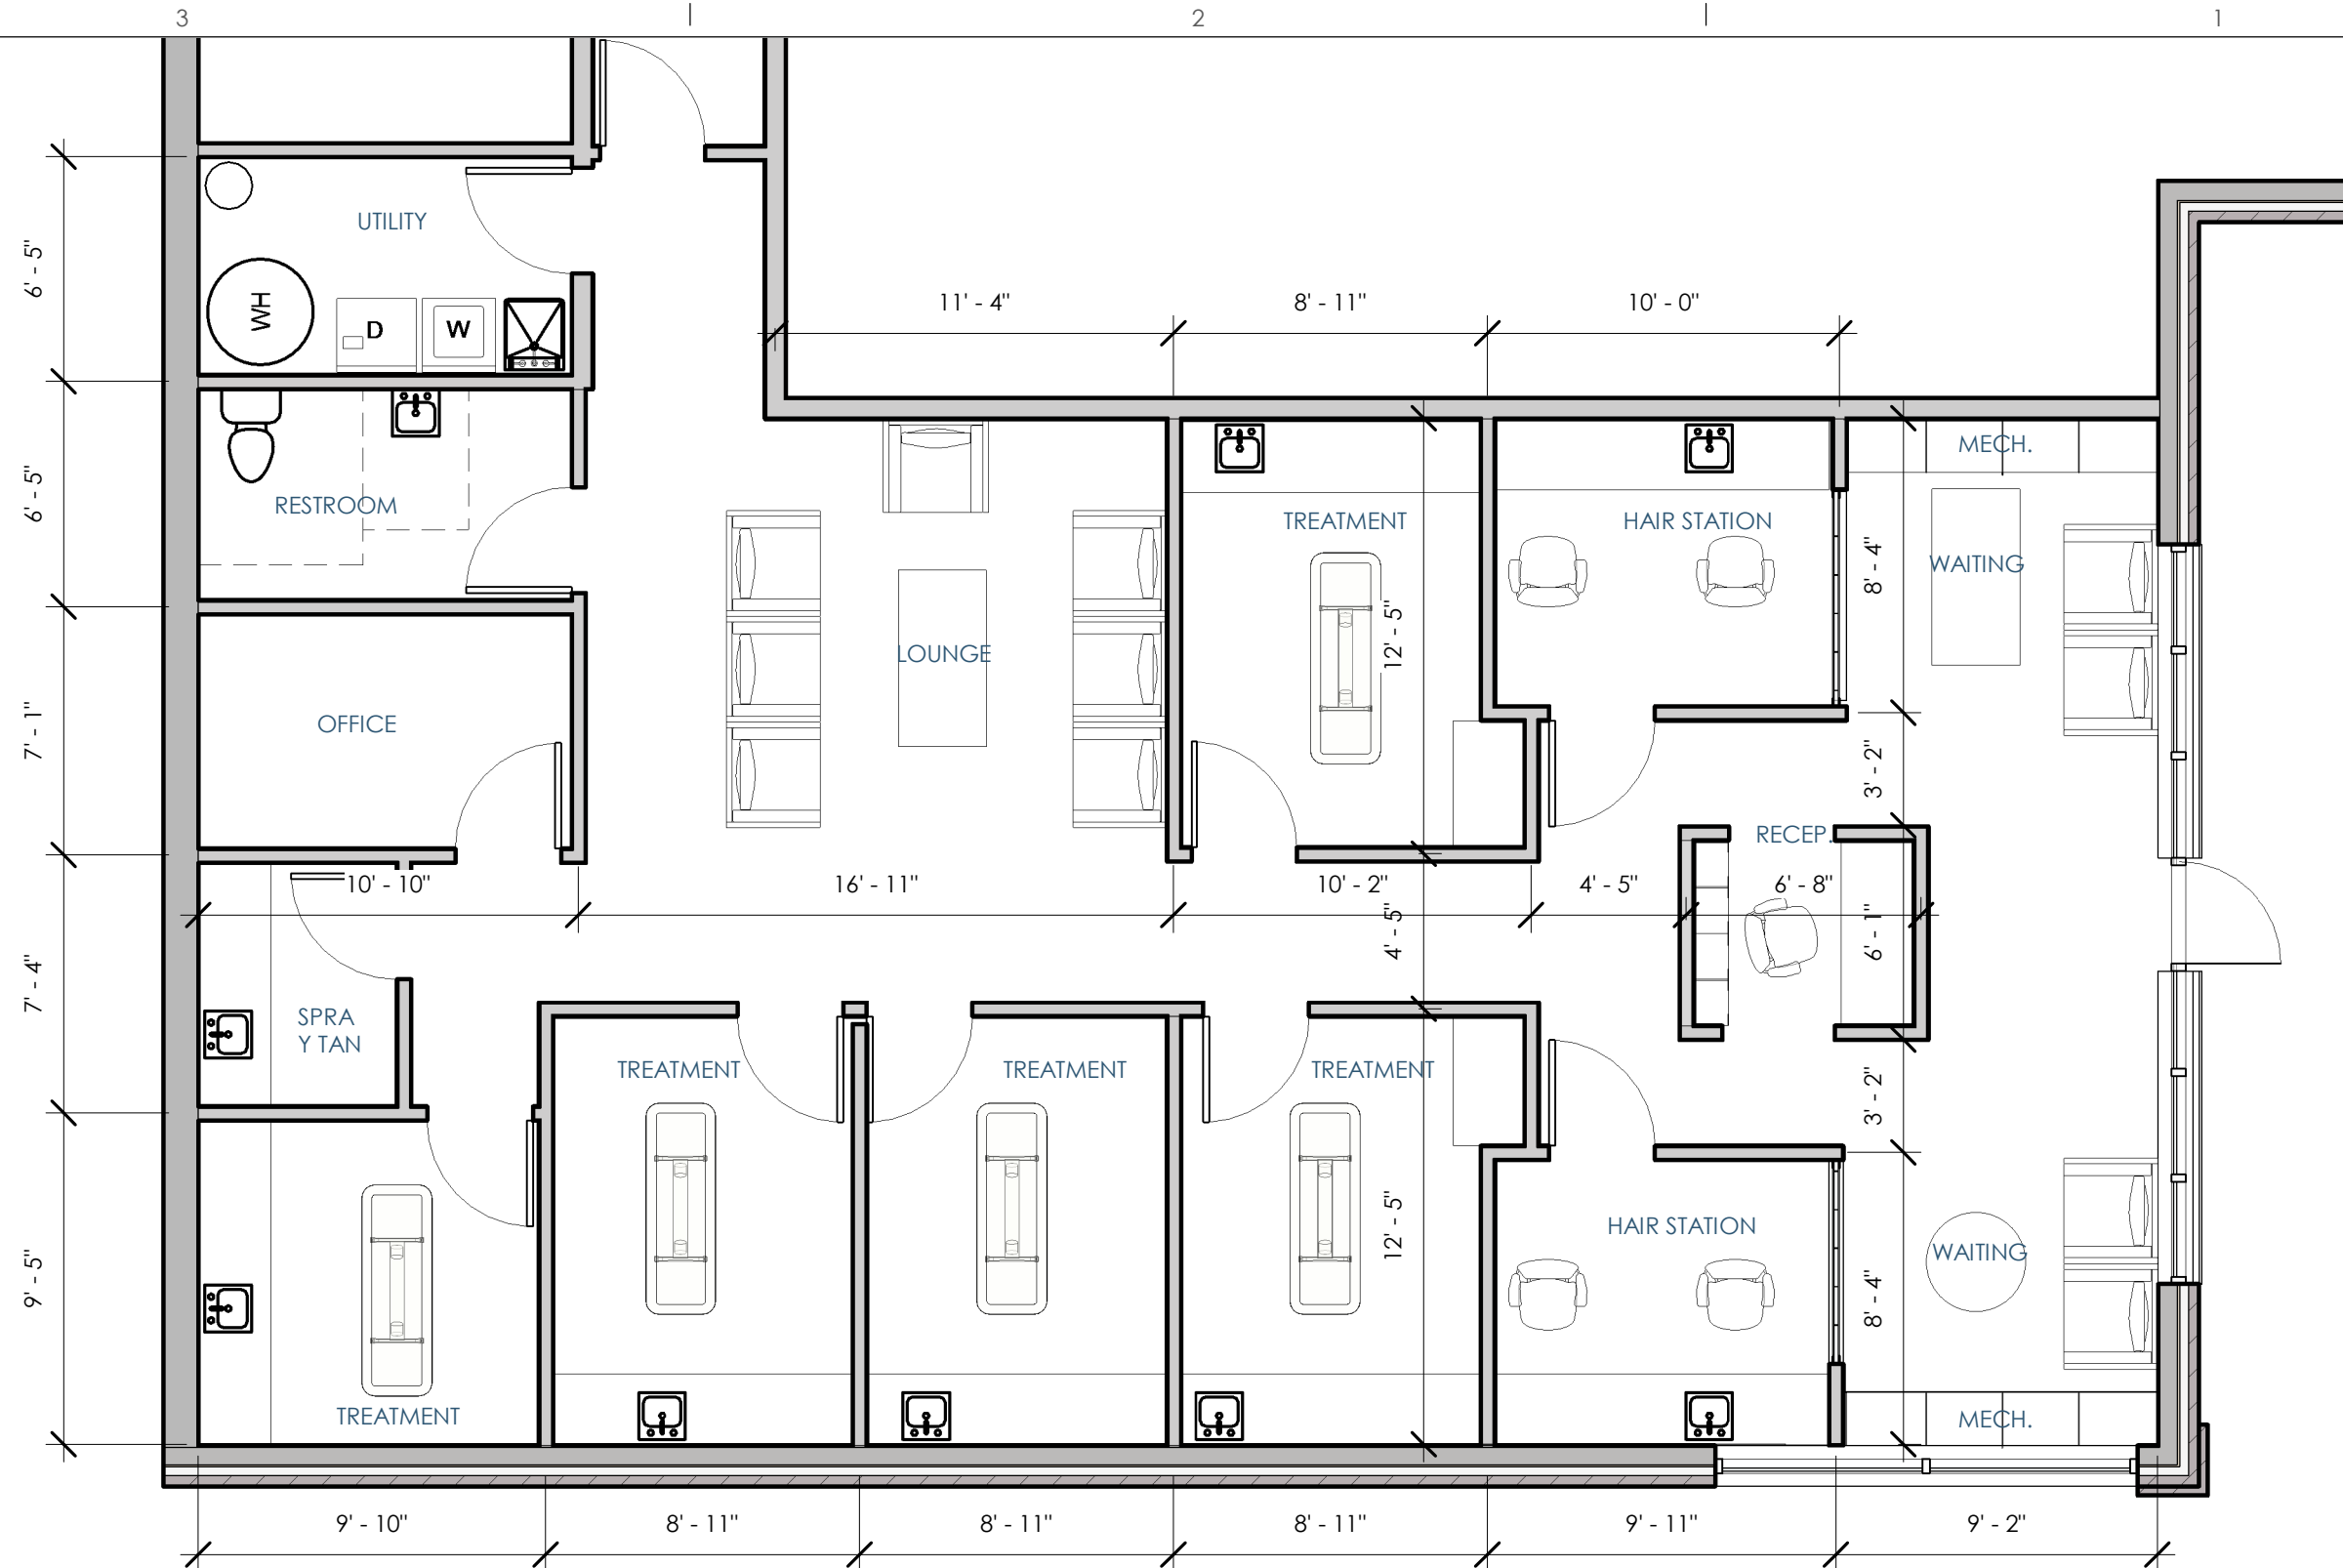


Architect: OpeningDesign

312 W Lakeside Street | Madison, WI 53715

ryan@openingdesign.com | 773.425.6456

BLUE OCTOBER  
6255 University Avenue  
Option 2 - Floor Plan - (A102)

Date	Description
05.04.2017	Owner Review

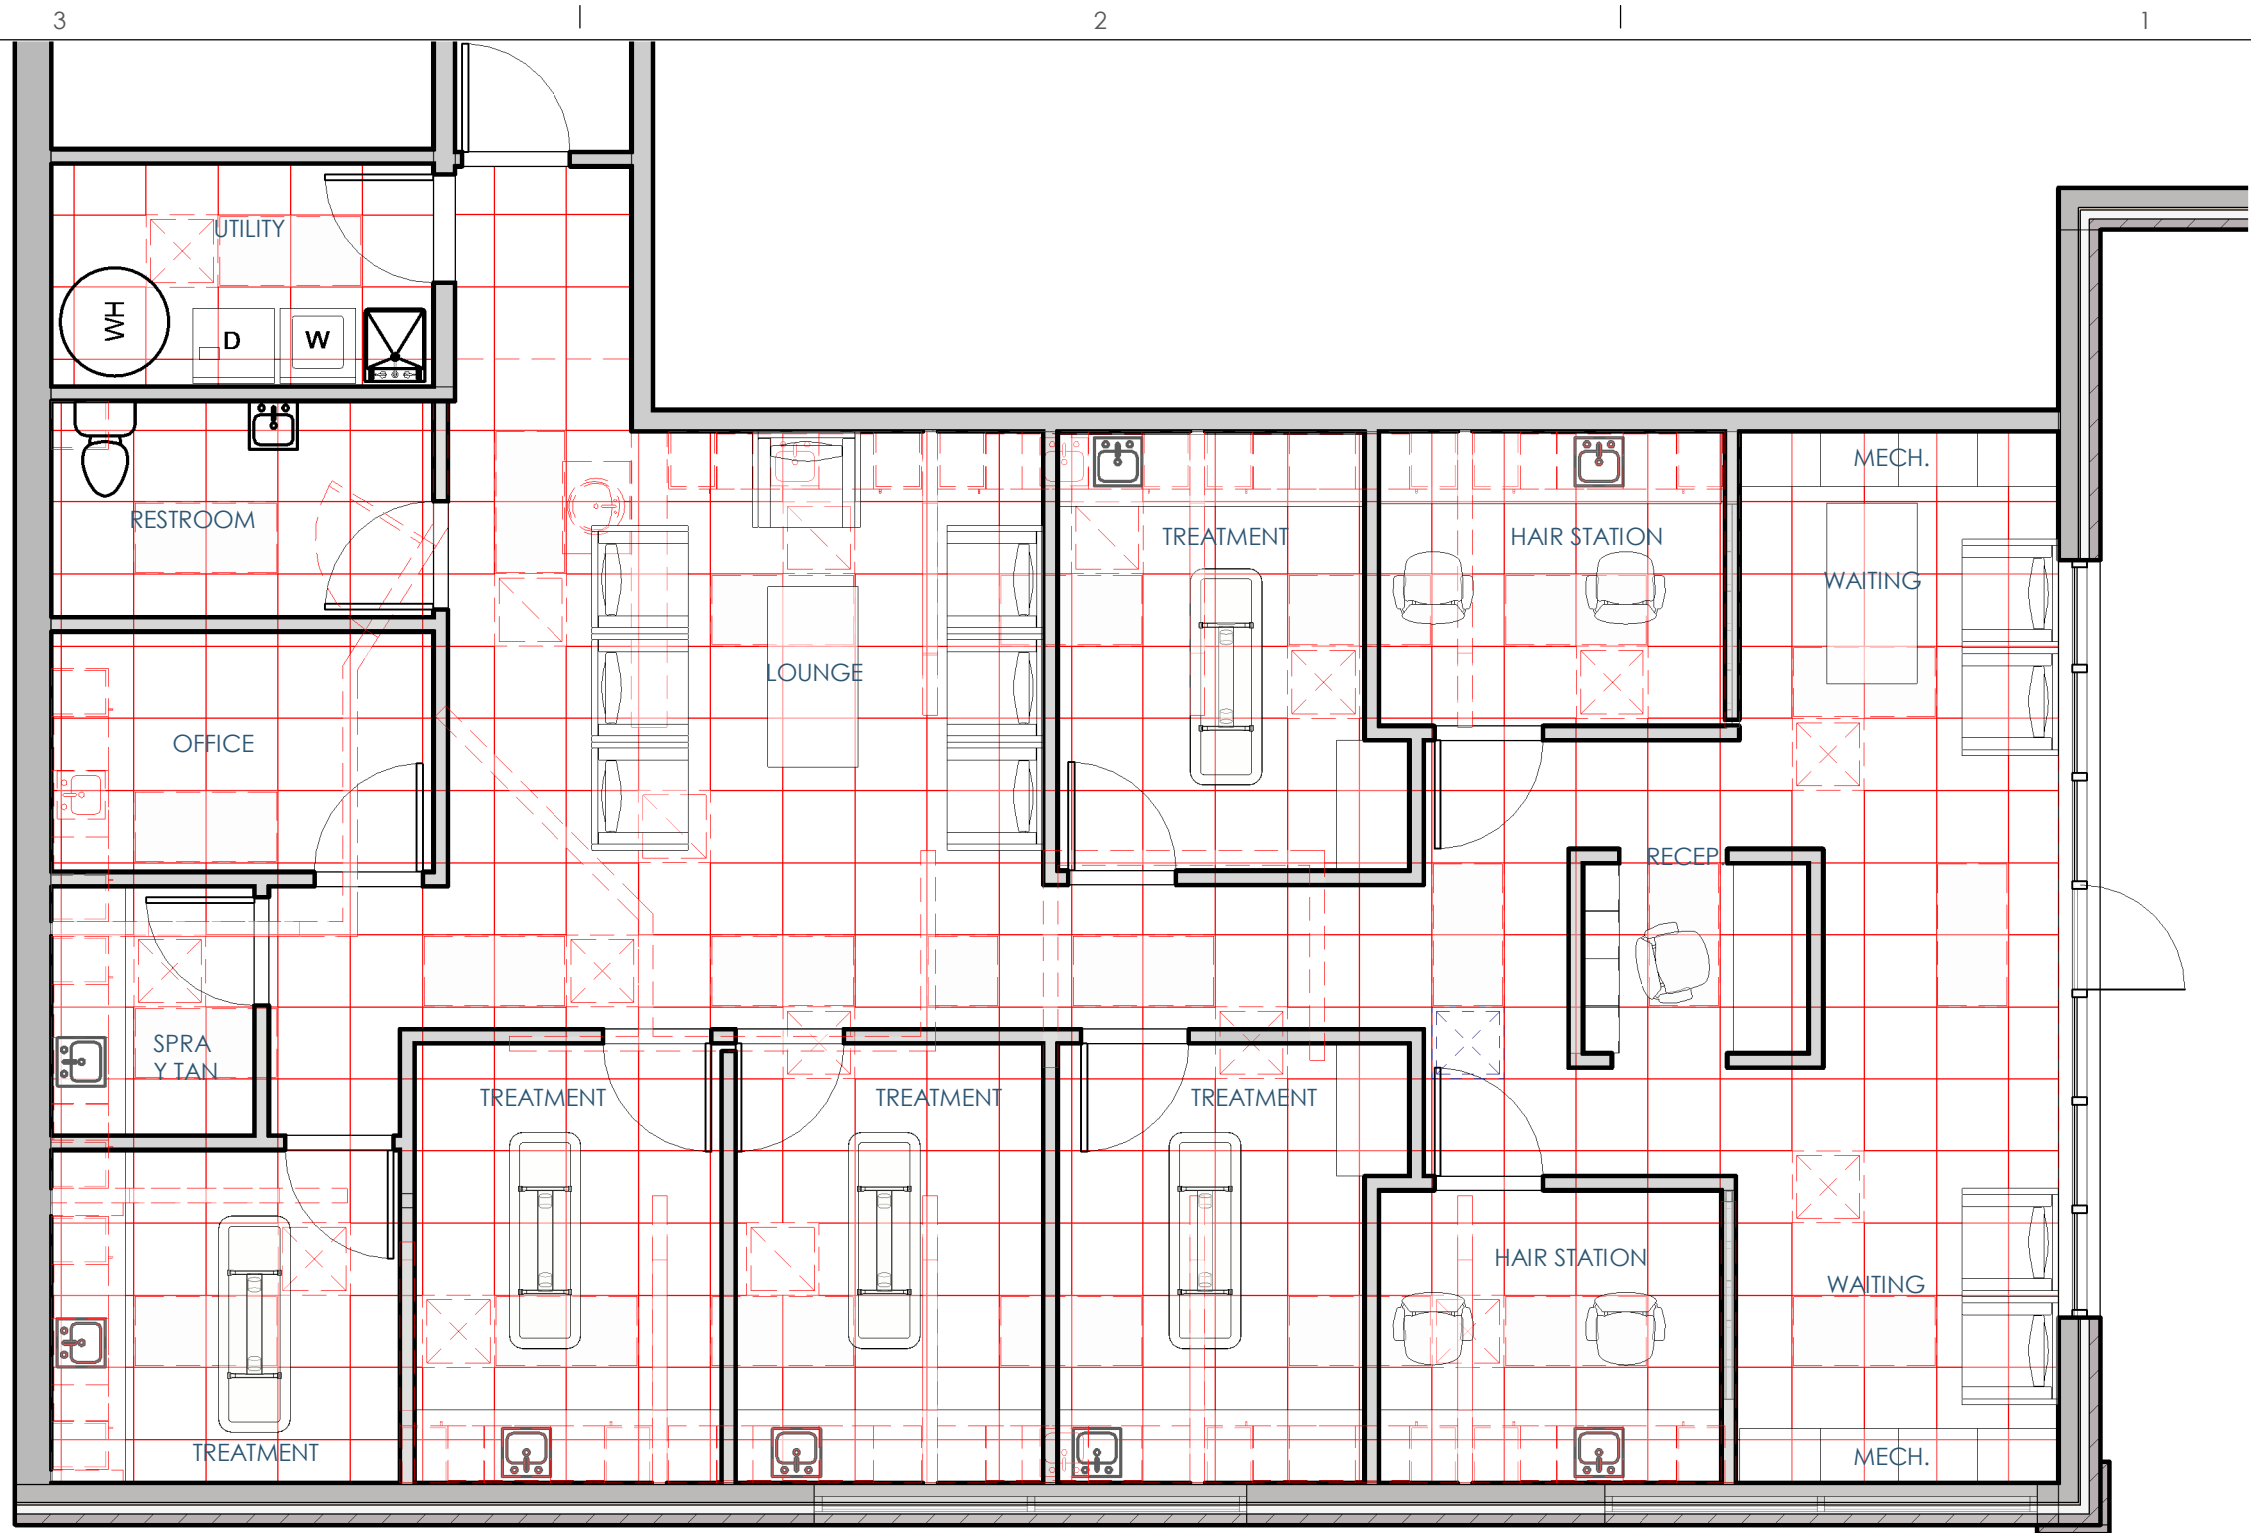


Architect: OpeningDesign

312 W Lakeside Street | Madison, WI 53715

ryan@openingdesign.com | 773.425.6456

BLUE OCTOBER  
6255 University Avenue  
Option 2 - RCP w/ Existing Superimposed - (A102.E)

Date	Description
05.04.2017	Owner Review

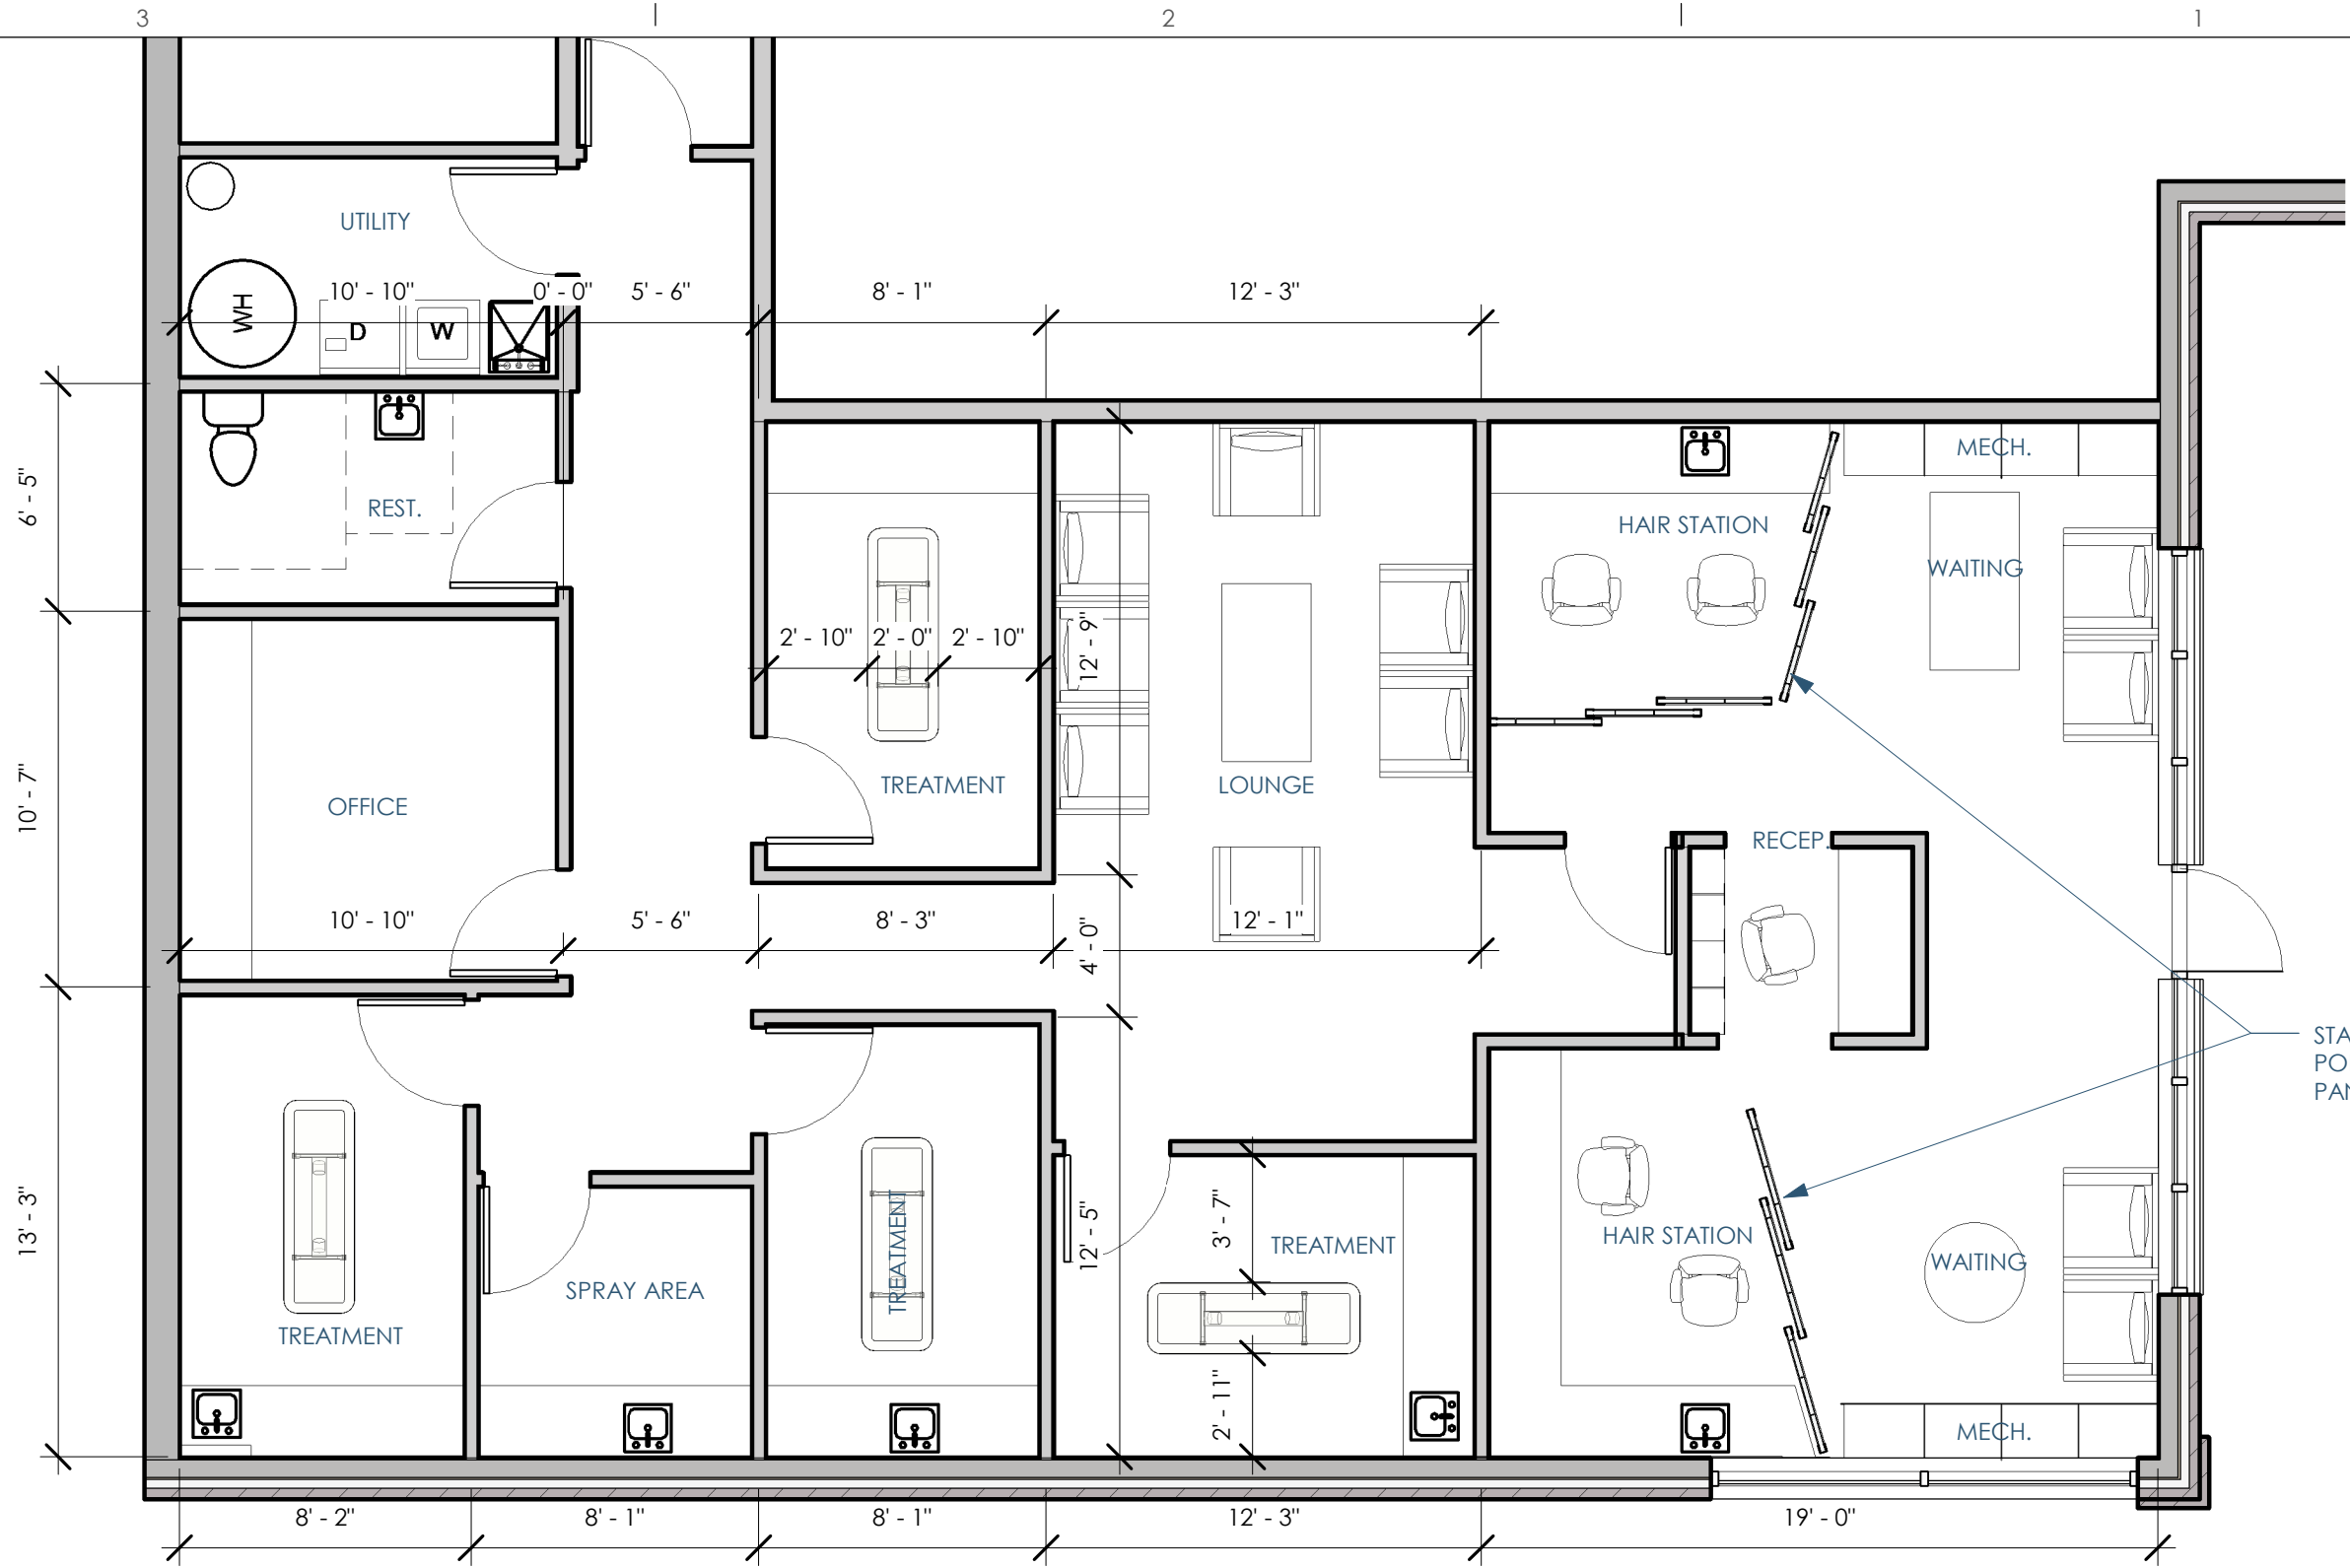


STACKABLE  
POLYCARBONATE  
PANELS



Architect: OpeningDesign  
312 W Lakeside Street | Madison, WI 53715  
ryan@openingdesign.com | 773.425.6456

BLUE OCTOBER  
6255 University Avenue  
Option 3 - Floor Plan - (A103)

Date	Description
05.04.2017	Owner Review

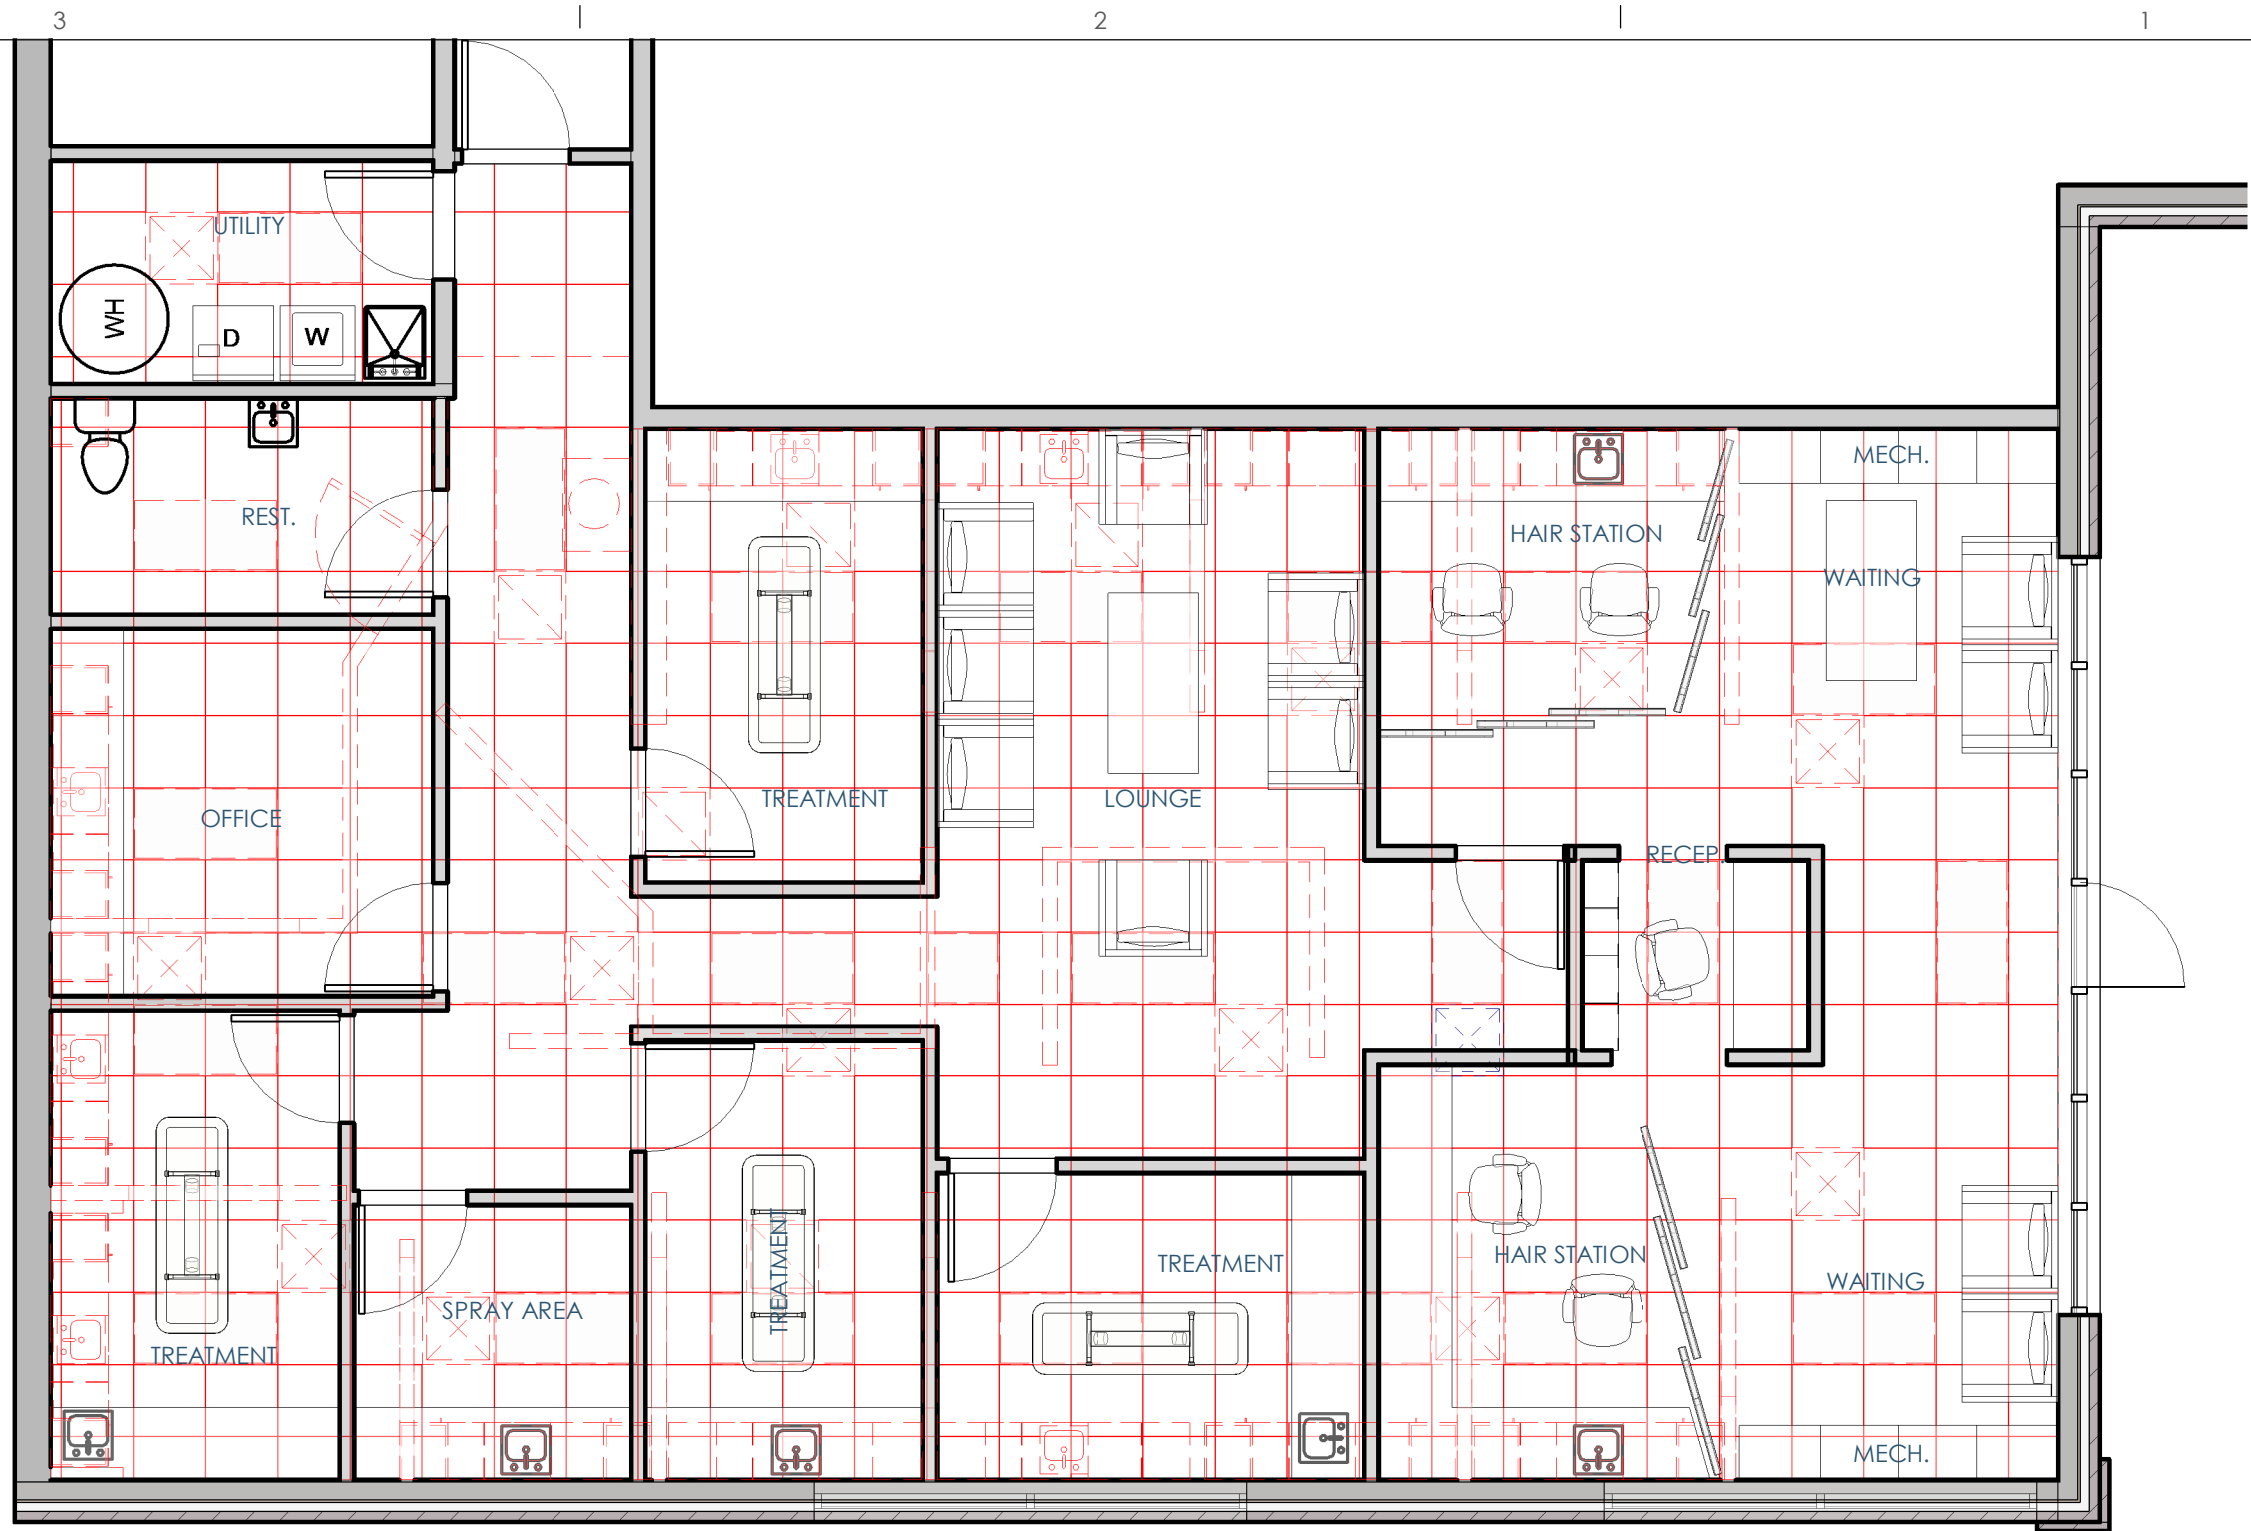

Architect: OpeningDesign

312 W Lakeside Street | Madison, WI 53715

ryan@openingdesign.com | 773.425.6456

BLUE OCTOBER  
6255 University Avenue  
Option 3 - RCP w/ Existing Superimposed - (A103.E)

Date	Description
05.04.2017	Owner Review